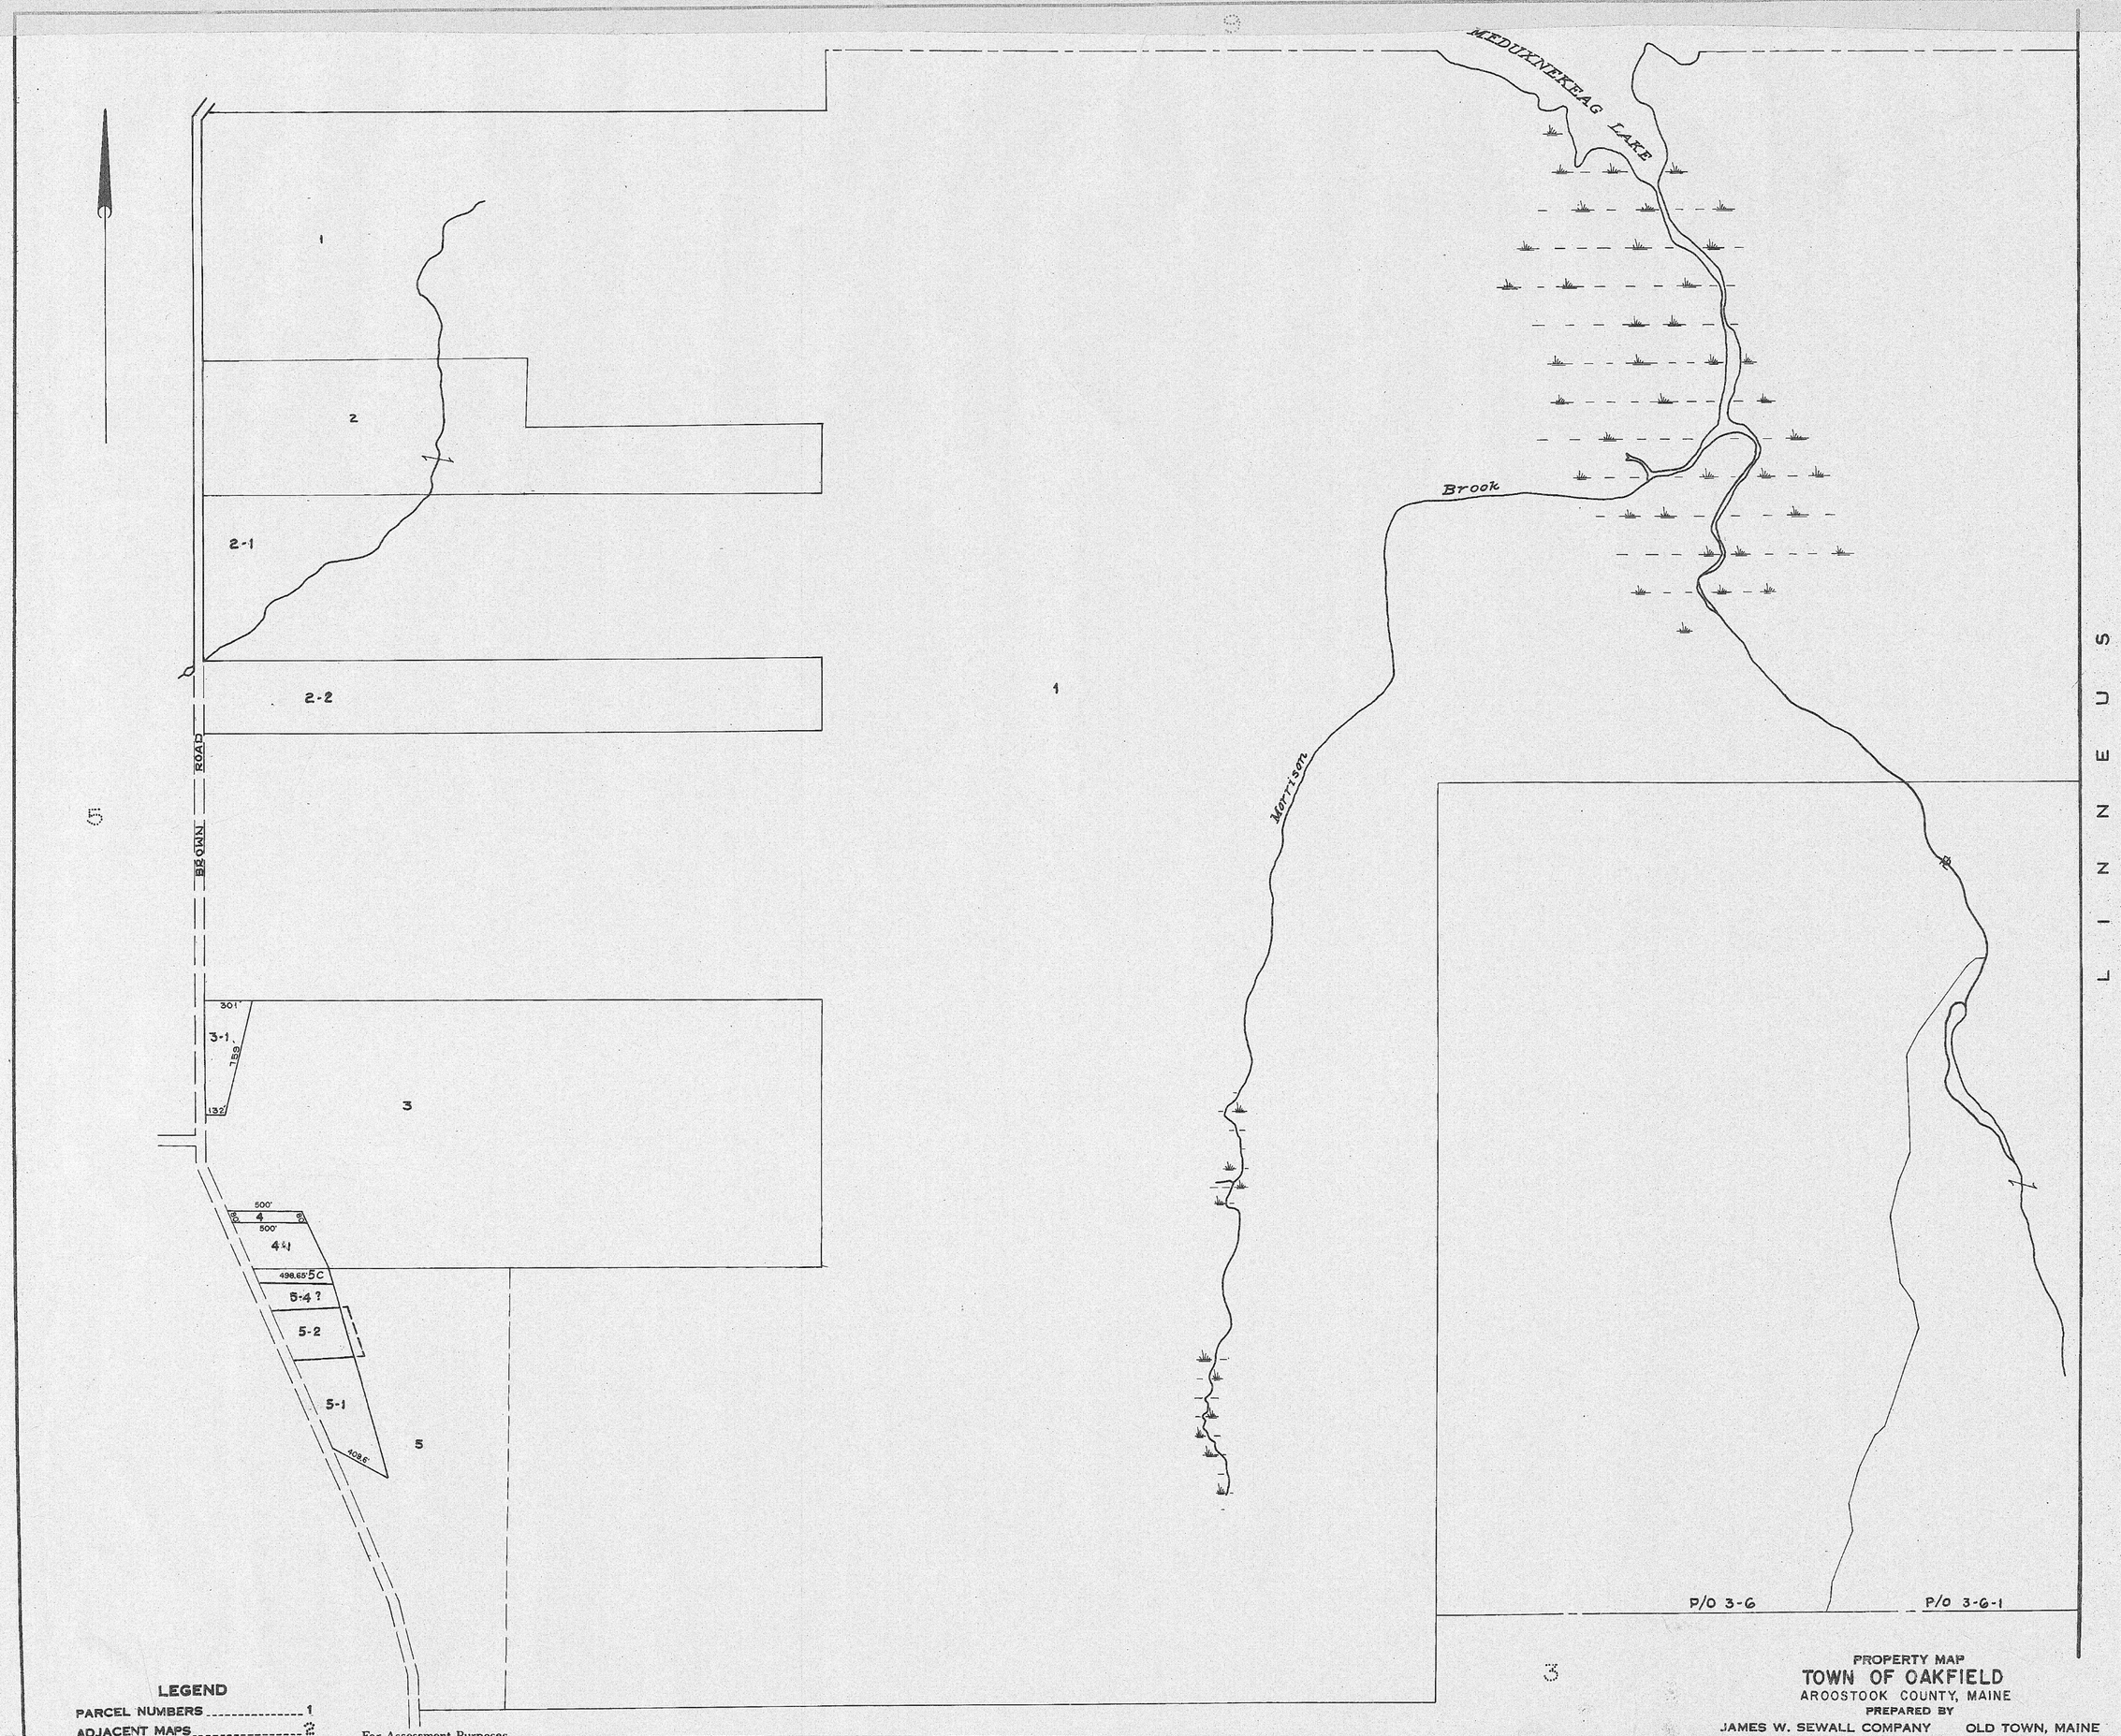
MEDUXNEKEAG LAKE
Brook
Morrison
BROWN ROAD
1
2
2-1
2-2
3
3-1
301'
759'
132'
500'
4
4-1
498.65' 5C
5-4 ?
5-2
5-1
409.6'
5
P/O 3-6
P/O 3-6-1
LINNEUS
LEGEND
PARCEL NUMBERS 1
ADJACENT MAPS 2
MATCH LINE
For Assessment Purposes
Not to be used for Conveyances
PROPERTY MAP
TOWN OF OAKFIELD
AROOSTOOK COUNTY, MAINE
PREPARED BY
JAMES W. SEWALL COMPANY OLD TOWN, MAINE
SCALE 1 INCH = 500 ± FEET
REVISED BY: H.R. DICKEY, 4/1/05